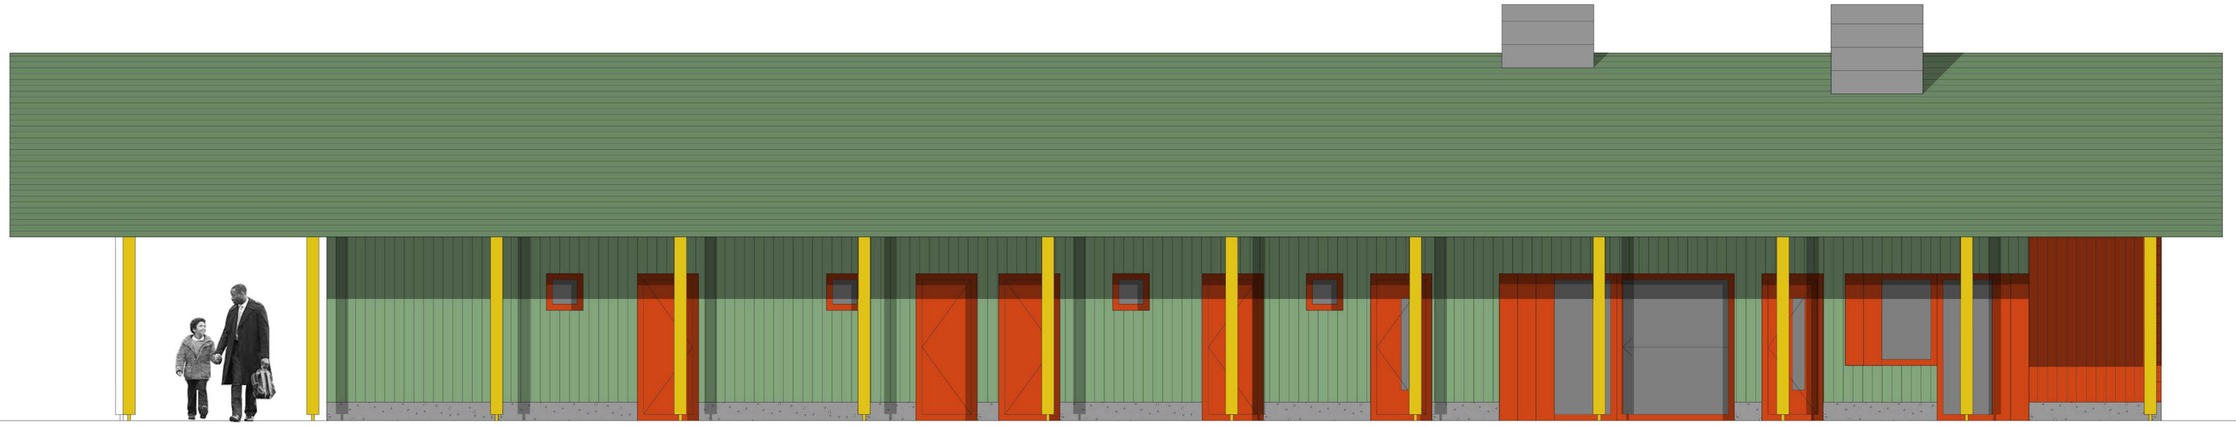

E 01 **Proposed Elevaton AA**
Scale 1:50 @ A1, 1:100 @ A3

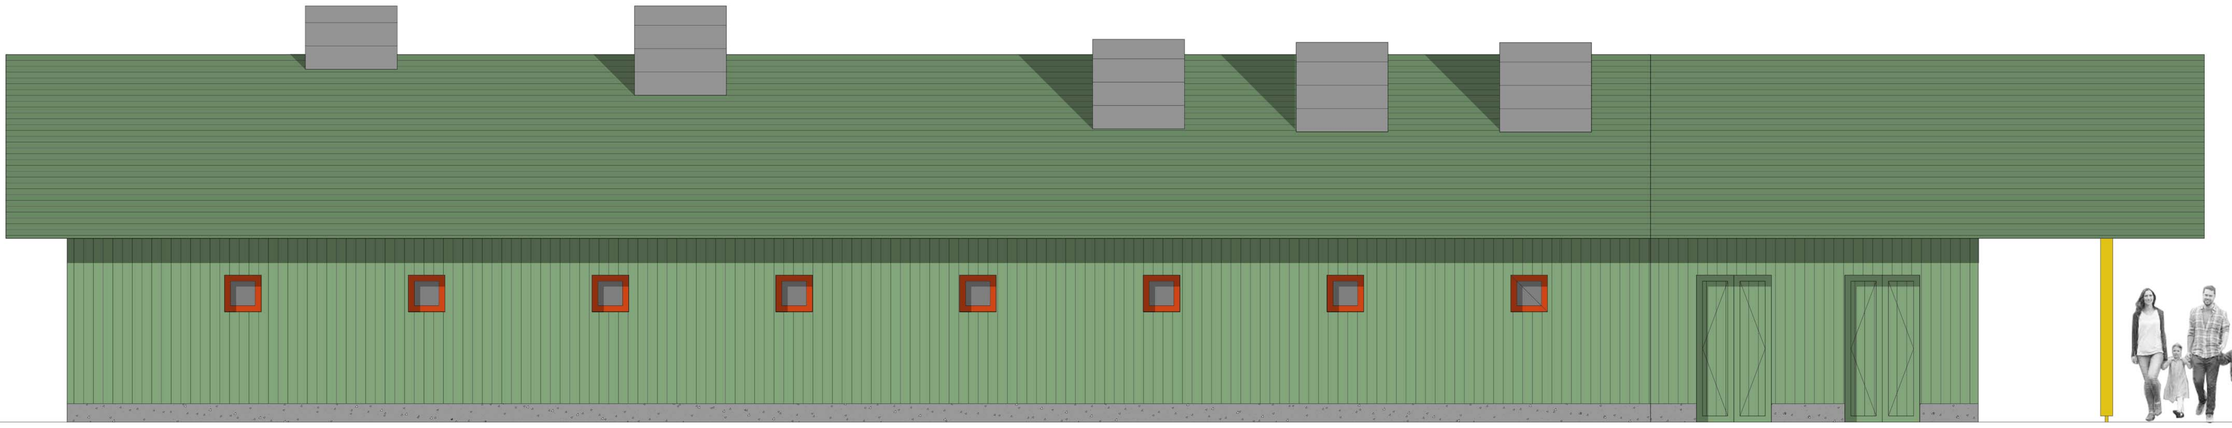

E 02 **Proposed Elevaton BB**
Scale 1:50 @ A1, 1:100 @ A3

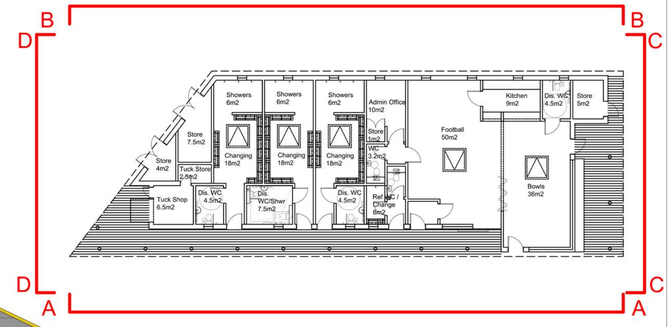

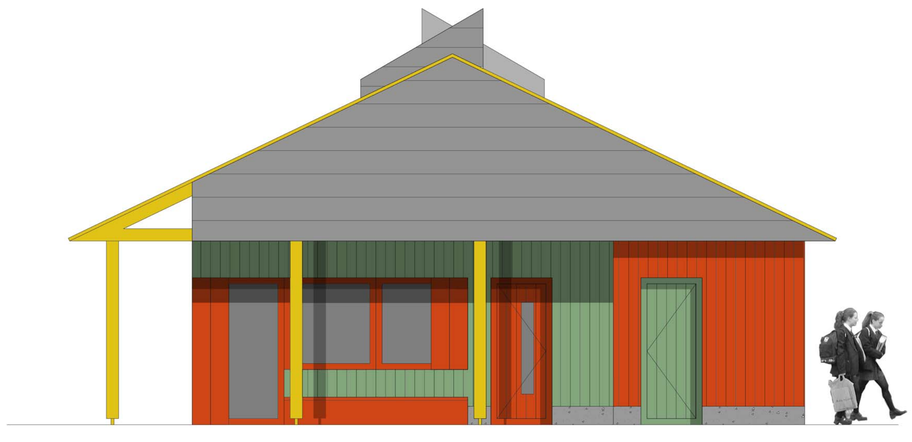

E 03 **Proposed Elevaton CC**
Scale 1:50 @ A1, 1:100 @ A3

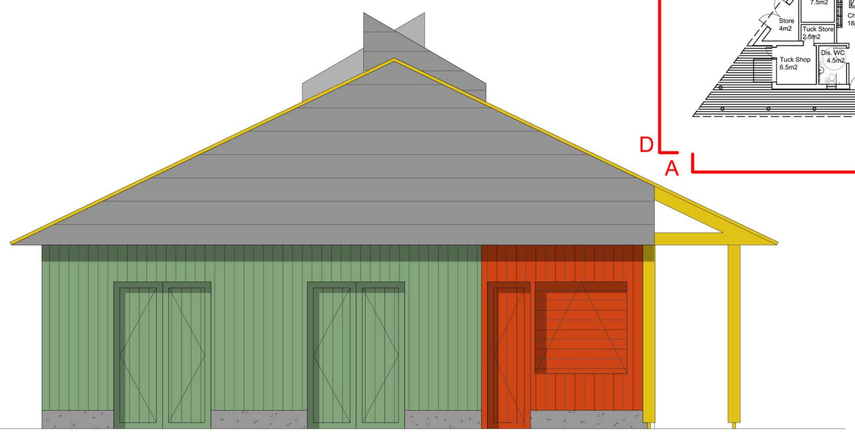

E 04 **Proposed Elevaton DD**
Scale 1:50 @ A1, 1:100 @ A3

NOT FOR CONSTRUCTION

N

Do not scale from this drawing
Confirm all dimensions on site

Cottrell and Vermeulen Architecture
1B Iliffe Street . London SE17 3LJ . 020 7708 2567

DWG 0428	AA 000	N

Filename:

Wing

Proposed Elevations Scale 1: 50@A1 / 1:100@A1	Date February 2019 Revision 1.1
Drawn by PT	Checked By RC